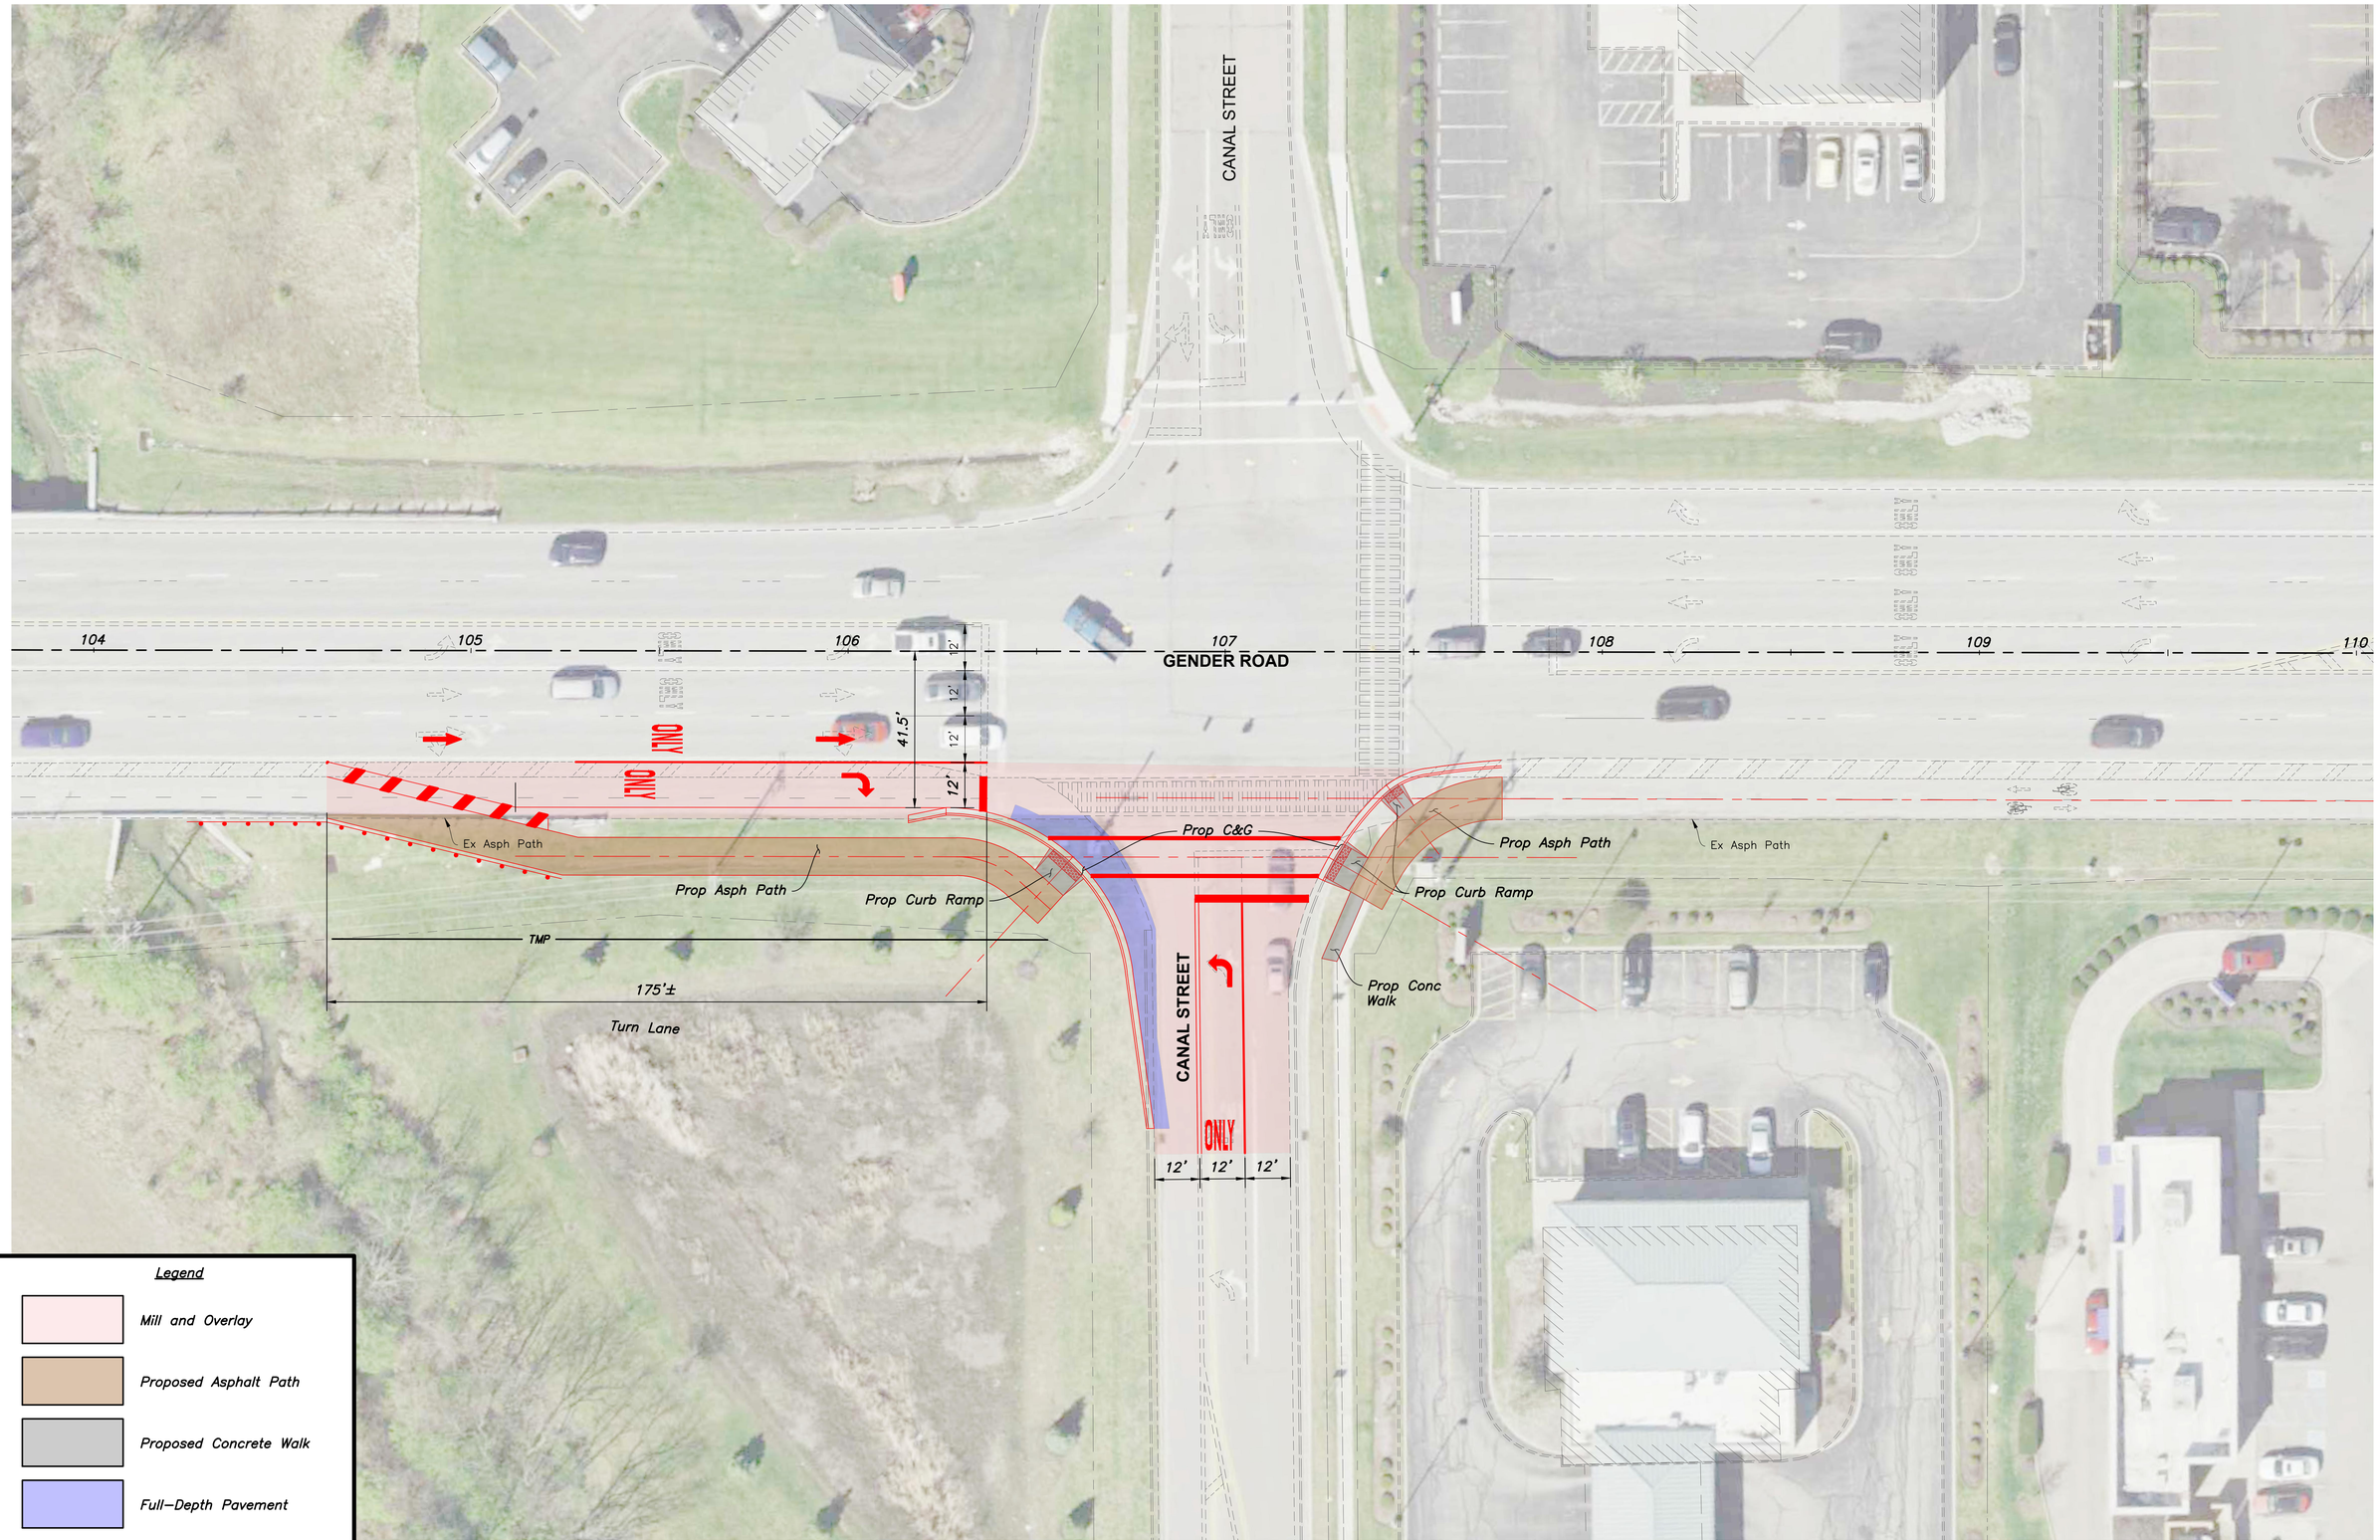

GENDER ROAD @ CANAL STREET
EXHIBIT

GENDER ROAD
PHASE 5

1
2