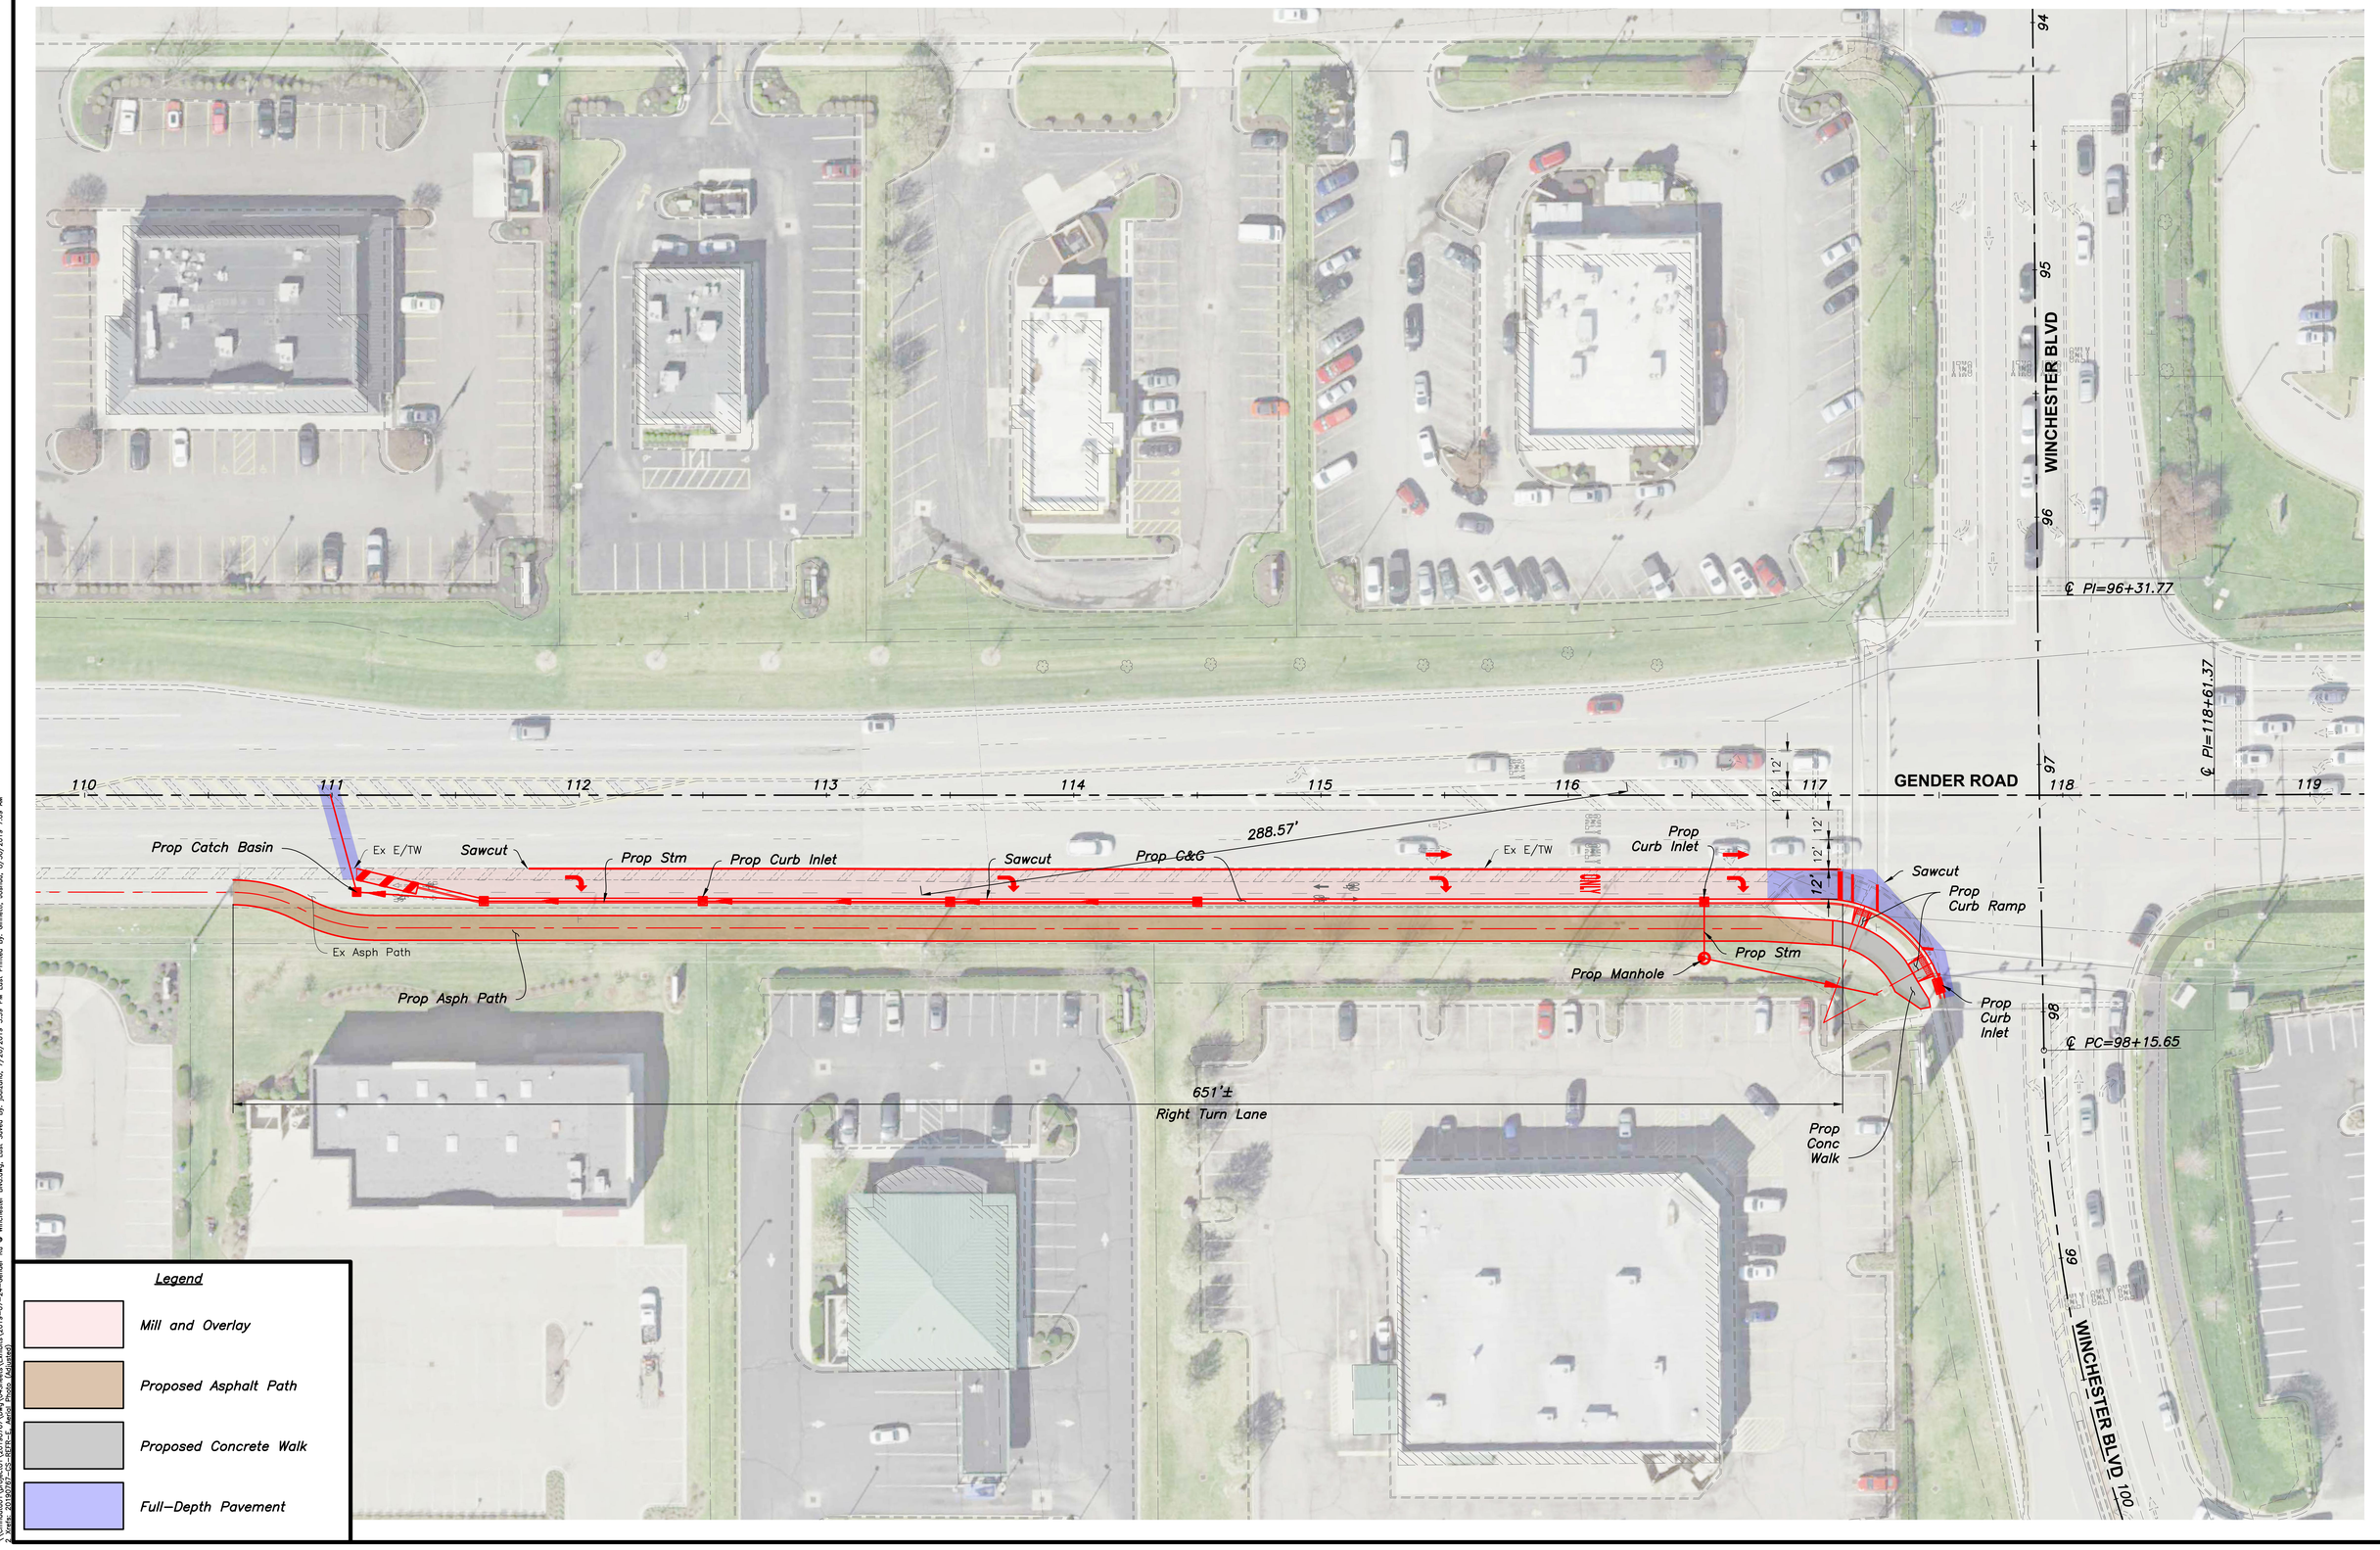

GENDER ROAD @ WINCHESTER BOULEVARD
EXHIBIT

GENDER ROAD
PHASE 5

2
2